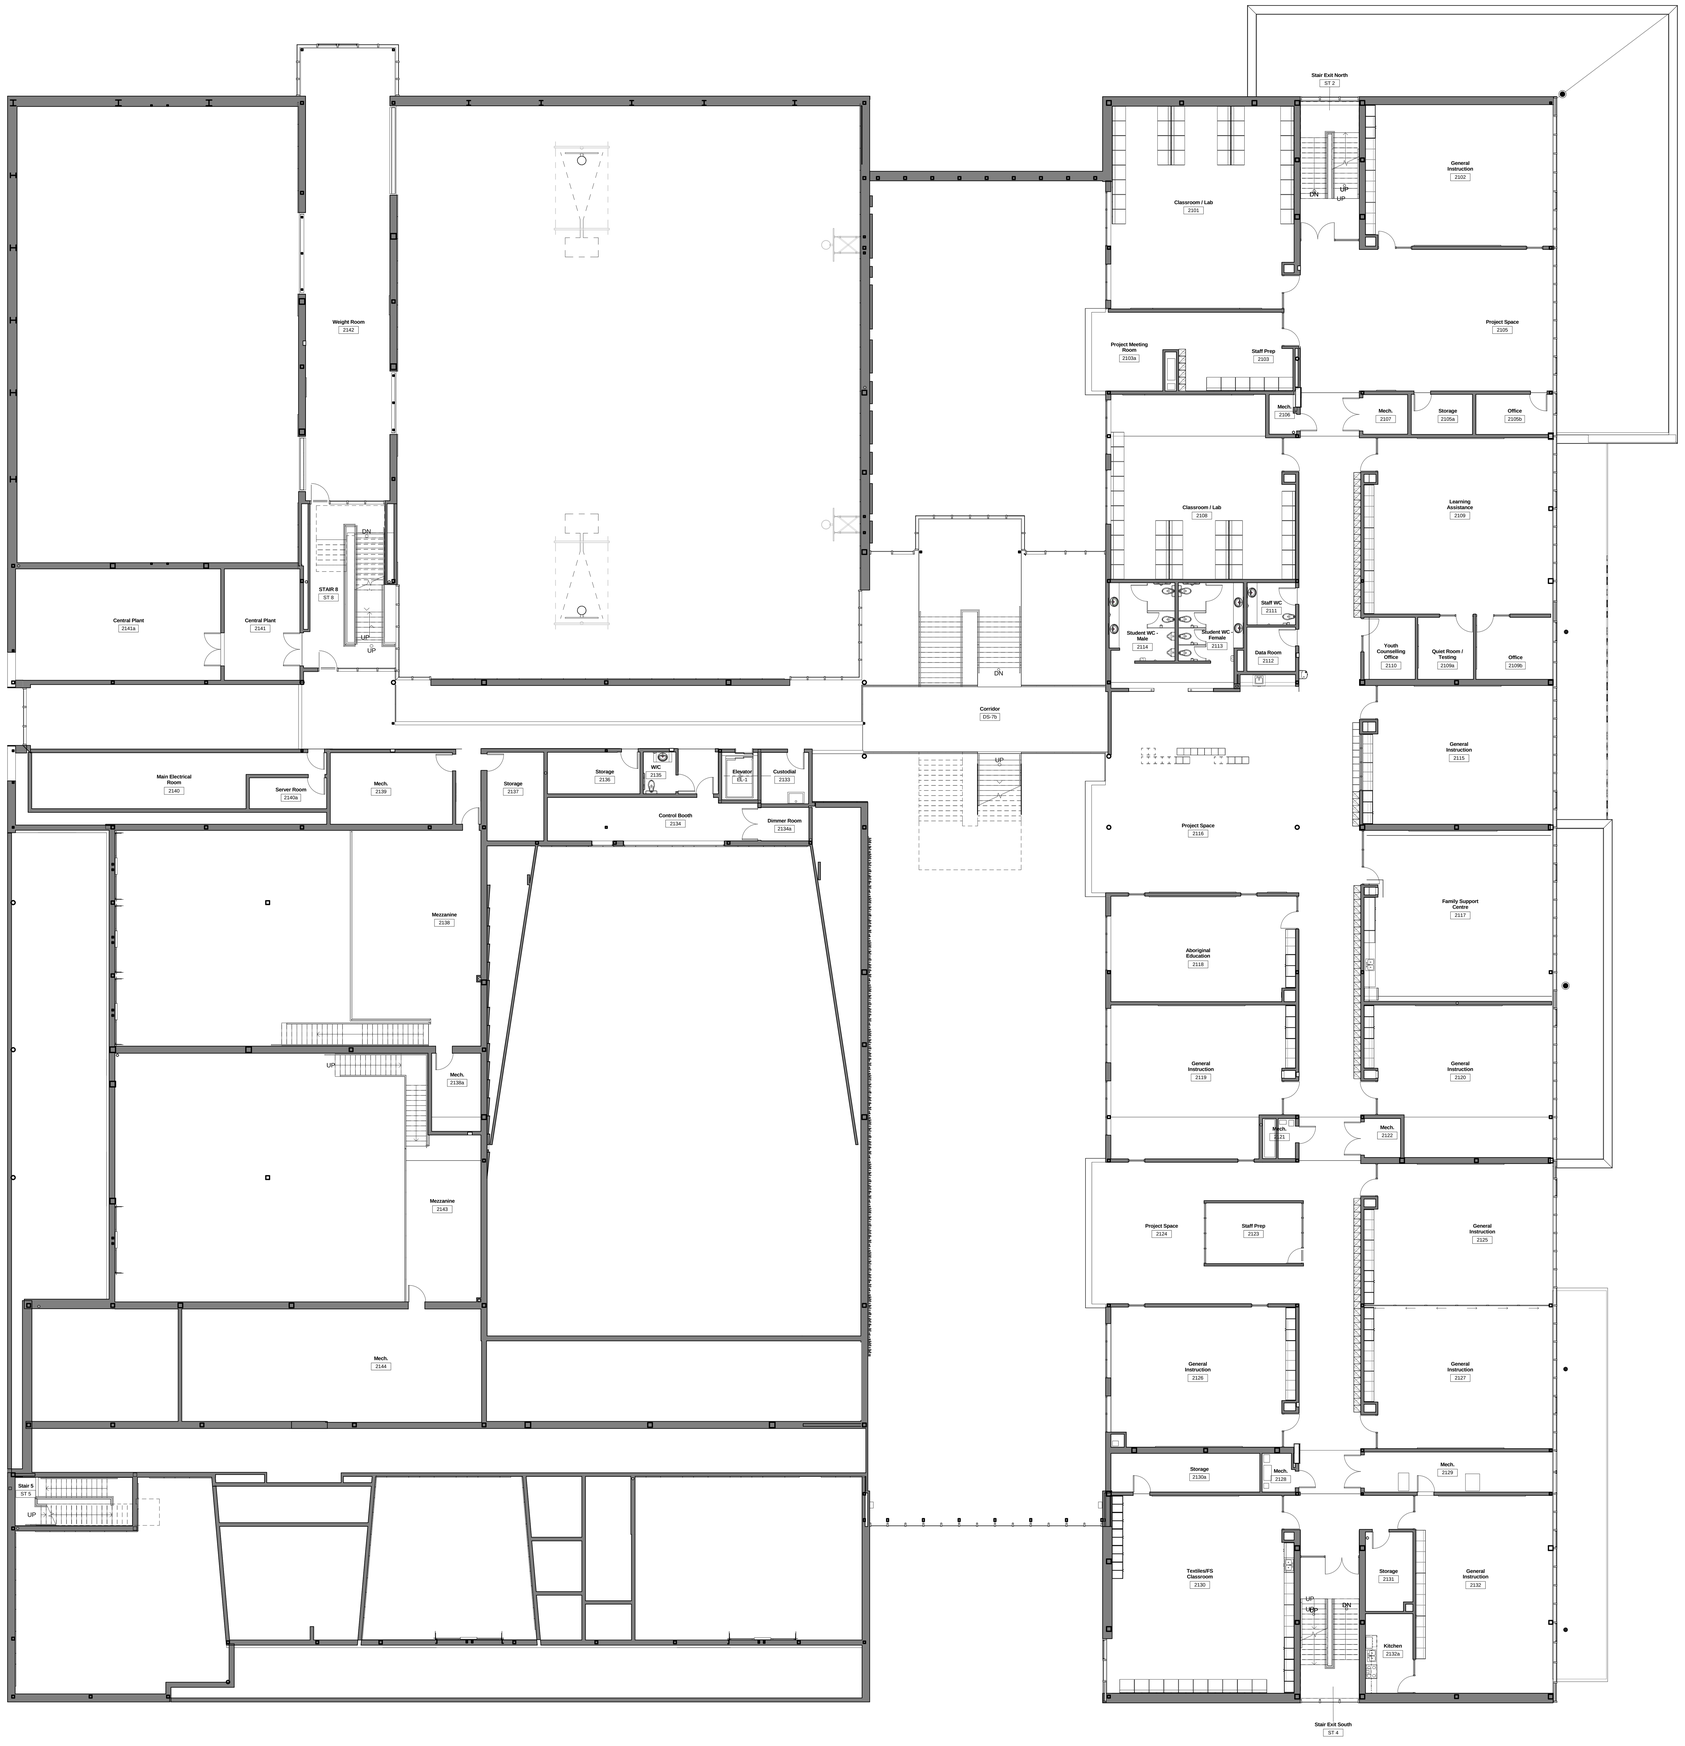
Stair Exit North
ST 2
Classroom / Lab
2101
General Instruction
2102
Project Meeting Room
2103a
Staff Prep
2103
Project Space
2105
Mech.
2105
Mech.
2107
Storage
2105a
Office
2106a
Classroom / Lab
2108
Learning Assistance
2109
Student WC - Male
2114
Student WC - Female
2113
Staff WC
2111
Data Room
2112
Youth Counselling Office
2110
Quiet Room / Testing
2109a
Office
2109b
Corridor
DS-7b
Weight Room
2142
Central Plant
2141a
Central Plant
2141
STAIR 8
ST 8
Main Electrical Room
2140
Server Room
2140a
Mech.
2139
Storage
2137
Storage
2136
WC
2135
Elevator
EL-1
Custodial
2133
Control Booth
2134
Dimmer Room
2134a
Mezzanine
2138
Mech.
2138a
Mezzanine
2143
Mech.
2144
Stair 5
ST 5
Project Space
2116
General Instruction
2115
Family Support Centre
2117
Aboriginal Education
2118
General Instruction
2119
General Instruction
2120
Mech.
2121
Mech.
2122
Project Space
2124
Staff Prep
2123
General Instruction
2125
General Instruction
2127
General Instruction
2125
Storage
2130a
Mech.
2128
Mech.
2129
Textiles/IS Classroom
2130
Storage
2131
General Instruction
2132
Kitchen
2132a
Stair Exit South
ST 4